Blythewood Road Pedestrian Crossing and Painted Median Project

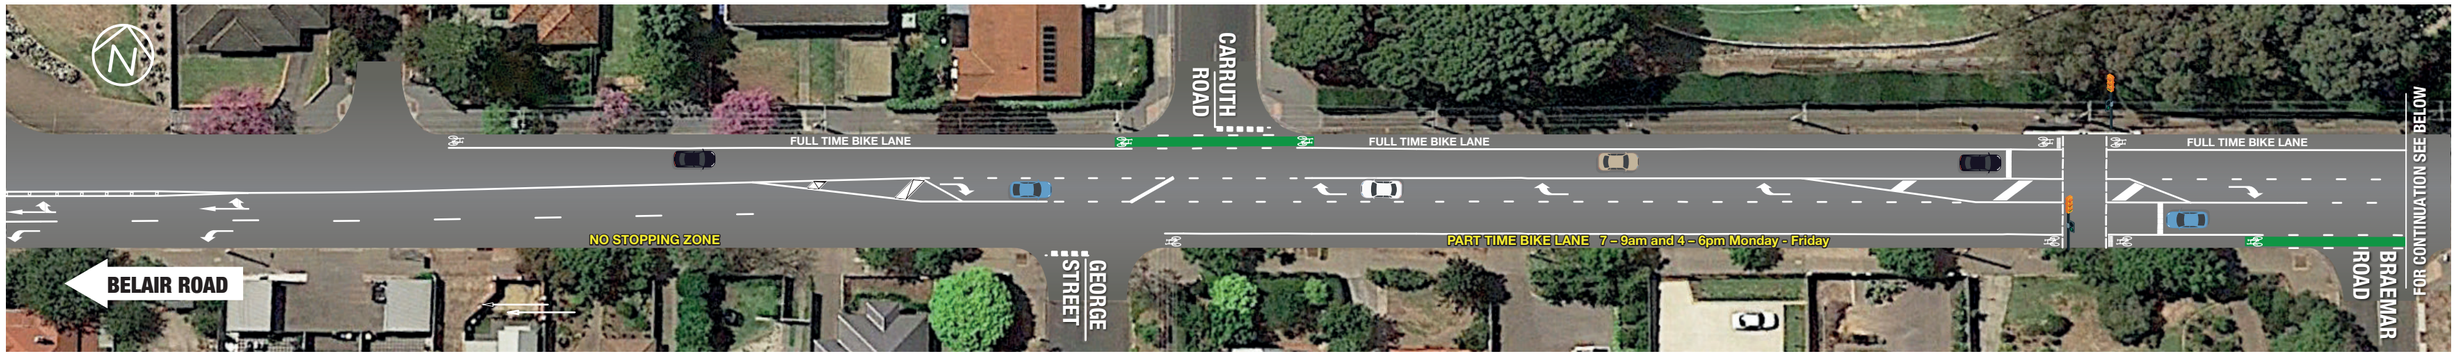

Government of South Australia
Department of Planning, Transport and Infrastructure