South Road Tram Overpass Upgrade: Concept Design

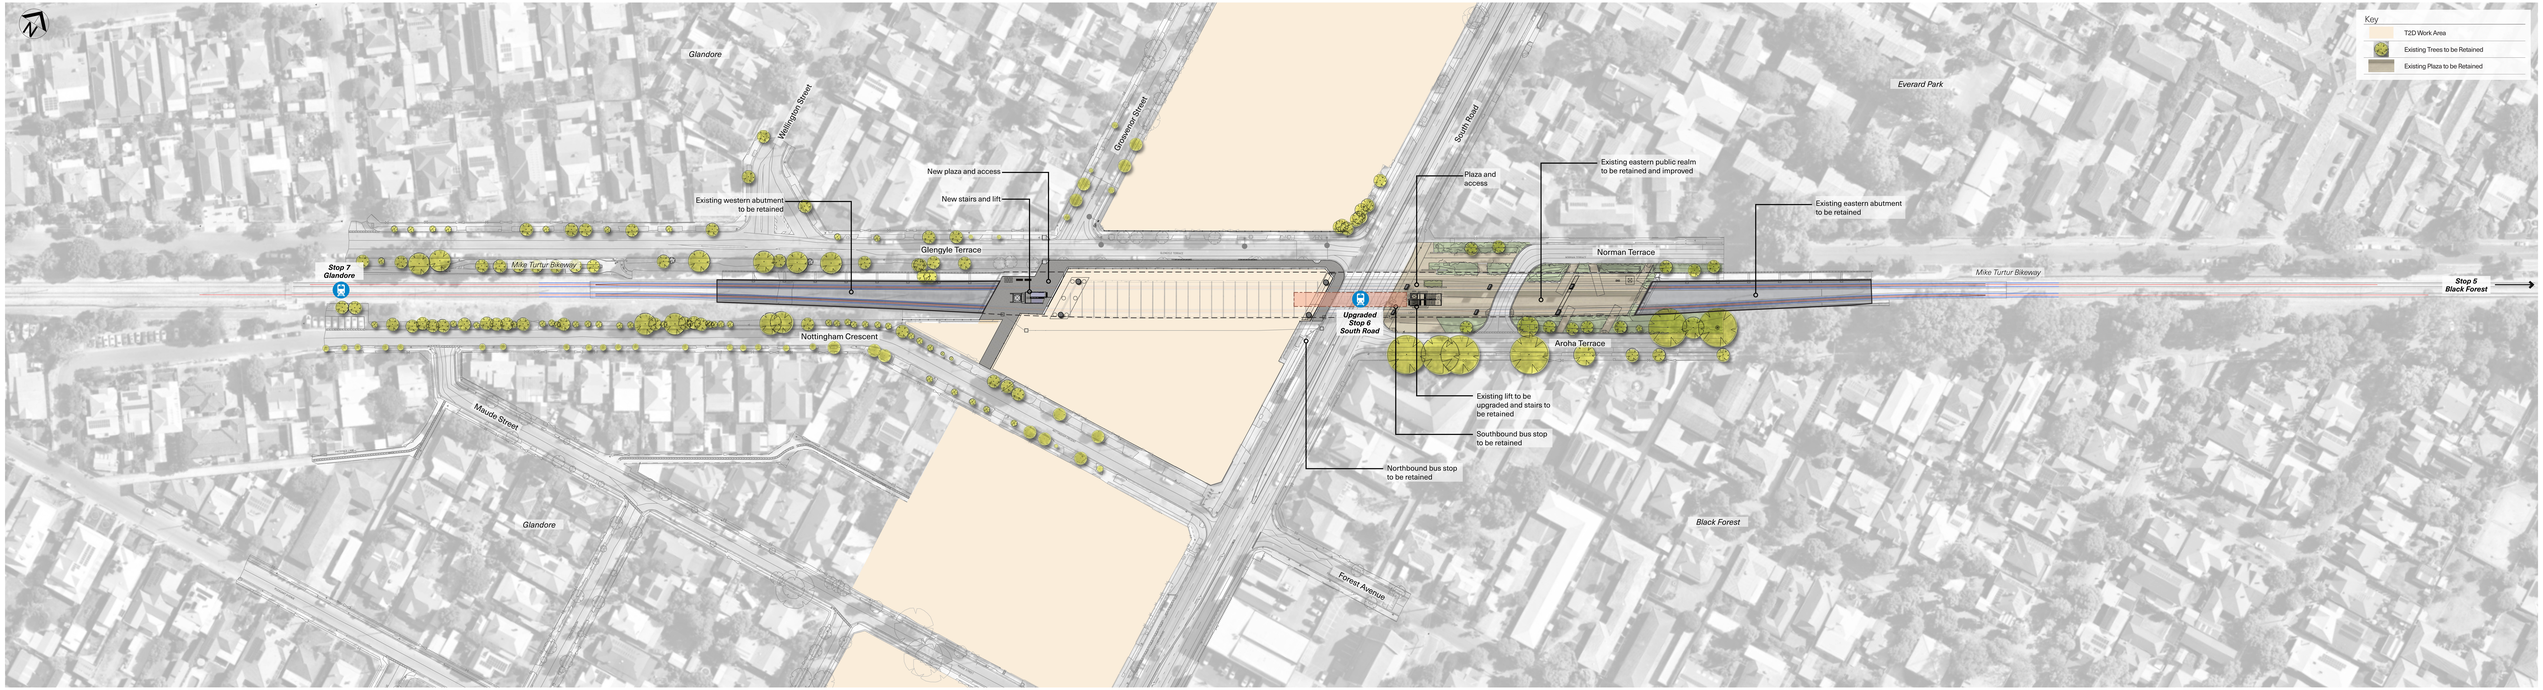

Concept design - Indicative only and subject to change

Concept design - Indicative only and subject to change

Concept design - Indicative only and subject to change

SCALES: SCALE 1:500

More information • Visit dit.sa.gov.au/TGSP • Email info@TGSPAlliance.com.au • Call 1300 916 976

Australian Government

BUILDING AUSTRALIA

Government of South Australia
Department for Infrastructure and Transport

Delivered by Tram Grade Separation Projects Alliance