PROPOSED LINEAR PARK Terminus Street, Grange to Bournemouth Street, Tennyson

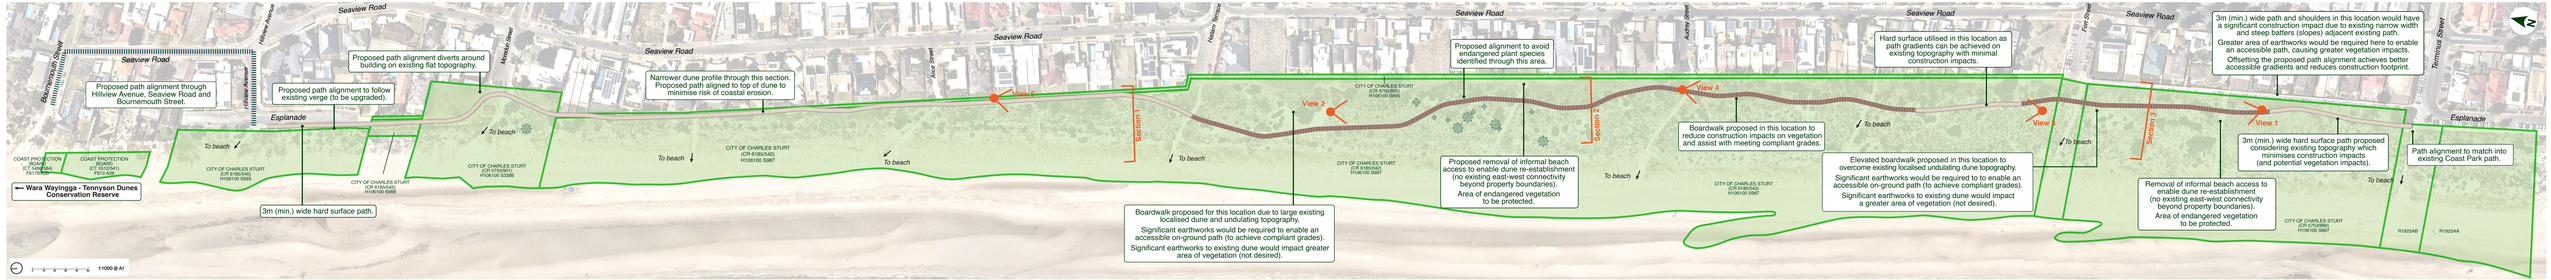

Legend

- Proposed linear park
- View locations
- Section locations
- Proposed hard surface shared-use path (minimum 3m wide)
- Proposed boardwalk shared-use path (minimum 3m wide)
- Proposed path alignment - indicative only
- Picris Squarrosa (Endangered dune plant species)

View 1
Proposed linear park with boardwalk connection, looking North

View 2
Proposed linear park with boardwalk connection, looking South

View 3
Proposed linear park with boardwalk connection, looking North

View 4
Proposed linear park with boardwalk, looking South

View 5
Proposed linear park with shared-use path, looking South

Cross sections
Section 1 and section 2

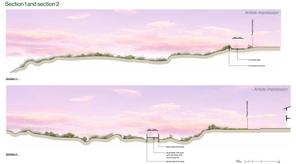

Cross section
Section 3

www.coastpark.sa.gov.au
1300 060 456
Follow us on:

Government of South Australia